EAGLE CREEK
PRYOR RD
HOOK RD
River Run
26TH STREET
EXCAVATION IN EXISTING BERM AROUND POND
EXTENSIVE IMPACTS TO EXISTING HOUSE AND DRIVEWAY
SCHERER
SUMMIT HILL
PRYOR ROAD
LONGVIEW

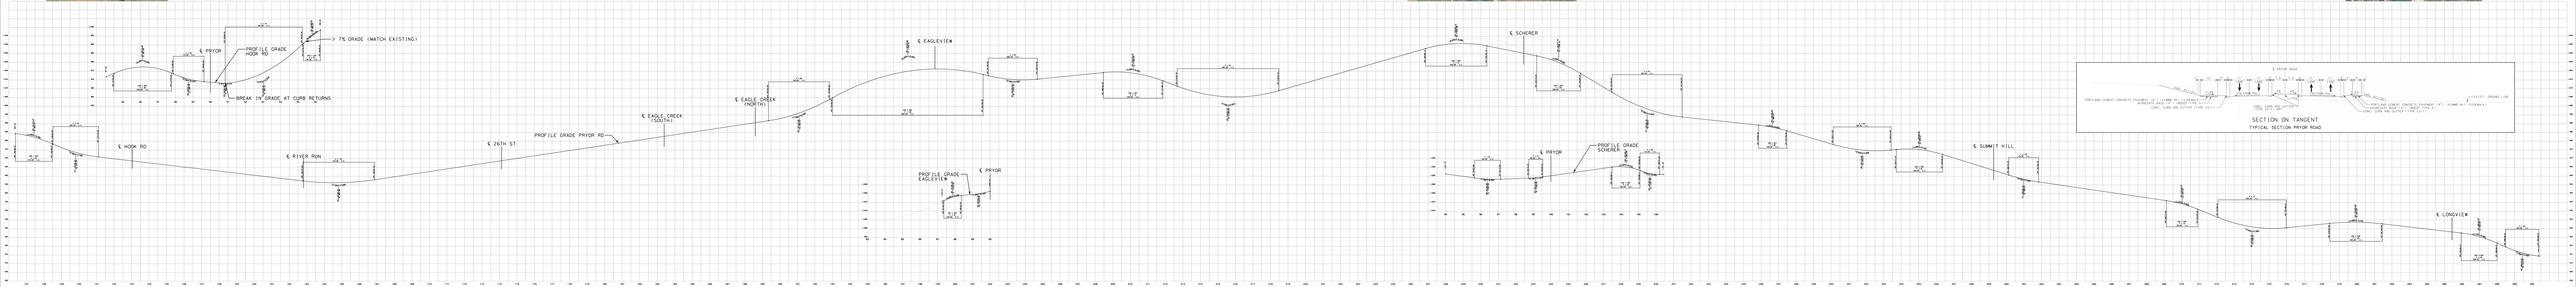
℄ PRYOR
PROFILE GRADE HOOK RD
7% GRADE (MATCH EXISTING)
BREAK IN GRADE AT CURB RETURNS
℄ HOOK RD
℄ RIVER RUN
℄ 26TH ST
PROFILE GRADE PRYOR RD
℄ EAGLE CREEK (SOUTH)
℄ EAGLE CREEK (NORTH)
℄ EAGLEVIEW
PROFILE GRADE EAGLEVIEW
℄ PRYOR
℄ SCHERER
PROFILE GRADE SCHERER
℄ PRYOR
℄ SUMMIT HILL
℄ LONGVIEW
℄ PRYOR ROAD
PORTLAND CEMENT CONCRETE PAVEMENT (10" CONNECTED)
AGGREGATE BASE (10", ABOUT TYPE 5)
CONC. CURB AND GUTTER (TYPE 5C)
EXISTIN. GROUND LINE
PORTLAND CEMENT CONCRETE PAVEMENT (4") (SCHEME 4H1-1CCSDWALK)
AGGREGATE BASE (4", ABOUT TYPE 5)
CONC. CURB AND GUTTER (TYPE 5C)
SECTION ON TANGENT
TYPICAL SECTION PRYOR ROAD